




Ques

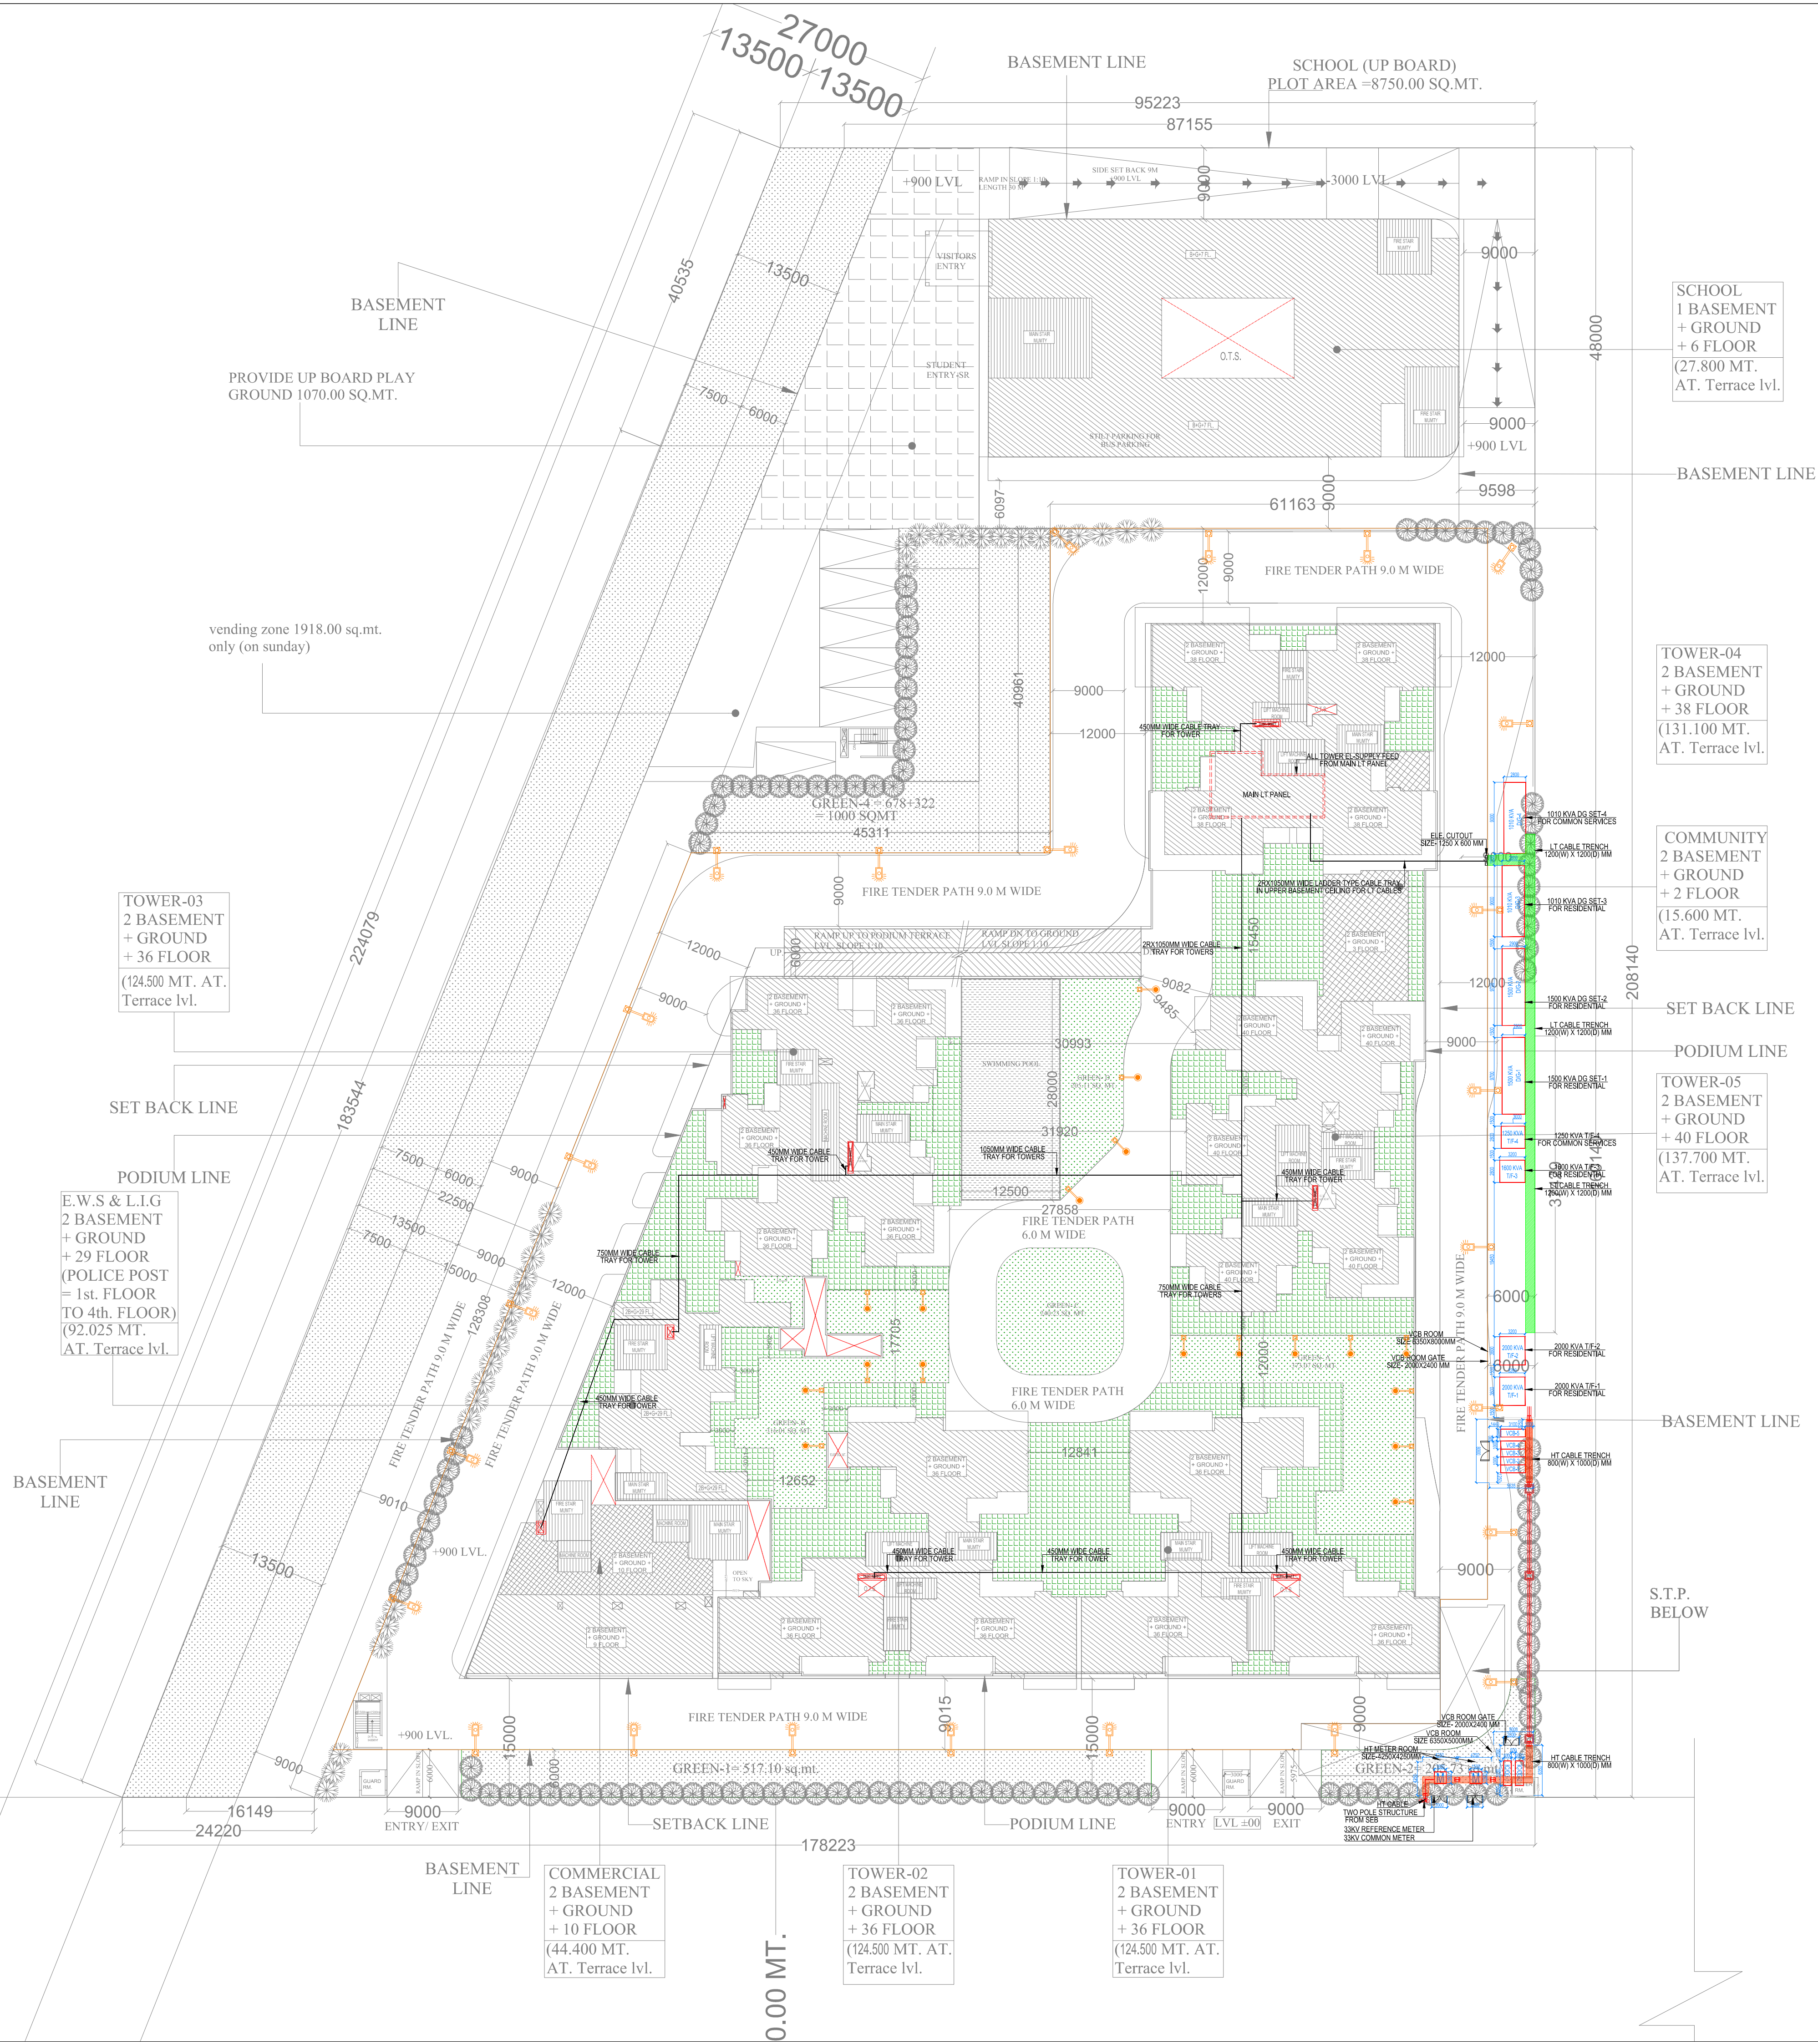

PROPOSED GROUP HOUSING PROJECT
"SG NAKSHATRA" AT
PLOT NO. 04/BS-02/5 (04/GH-5)
SIDDHARTH VIHAR YOJNA,
GHAZIABAD

BUILDERS & PROMOTERS :-

M/S SAMS REAL ESTATE PVT. LTD.
PLOT NO. 04/BS-02/5 (04/GH-5)
SIDDHARTH VIHAR YOJNA,
GHAZIABAD

DRAWING TITLE :-
**EXTERNAL ELECTRICAL
SITE PLAN**

ARCHITECTS :-
Space Designers International
B-34 Sector-67, NOIDA-201301
PH: 91-9118331111, 91-9123
email: sdesigns@gmail.com, www.sdesigns.com

CA 1998/23185

DRWN BY :-
ZAID

CHKD BY :-
K.S

SCALE :-

DATE :-

OWNERS SIGNATURE

ARCHITECT'S SIGNATURE
DRG. No. : 07