


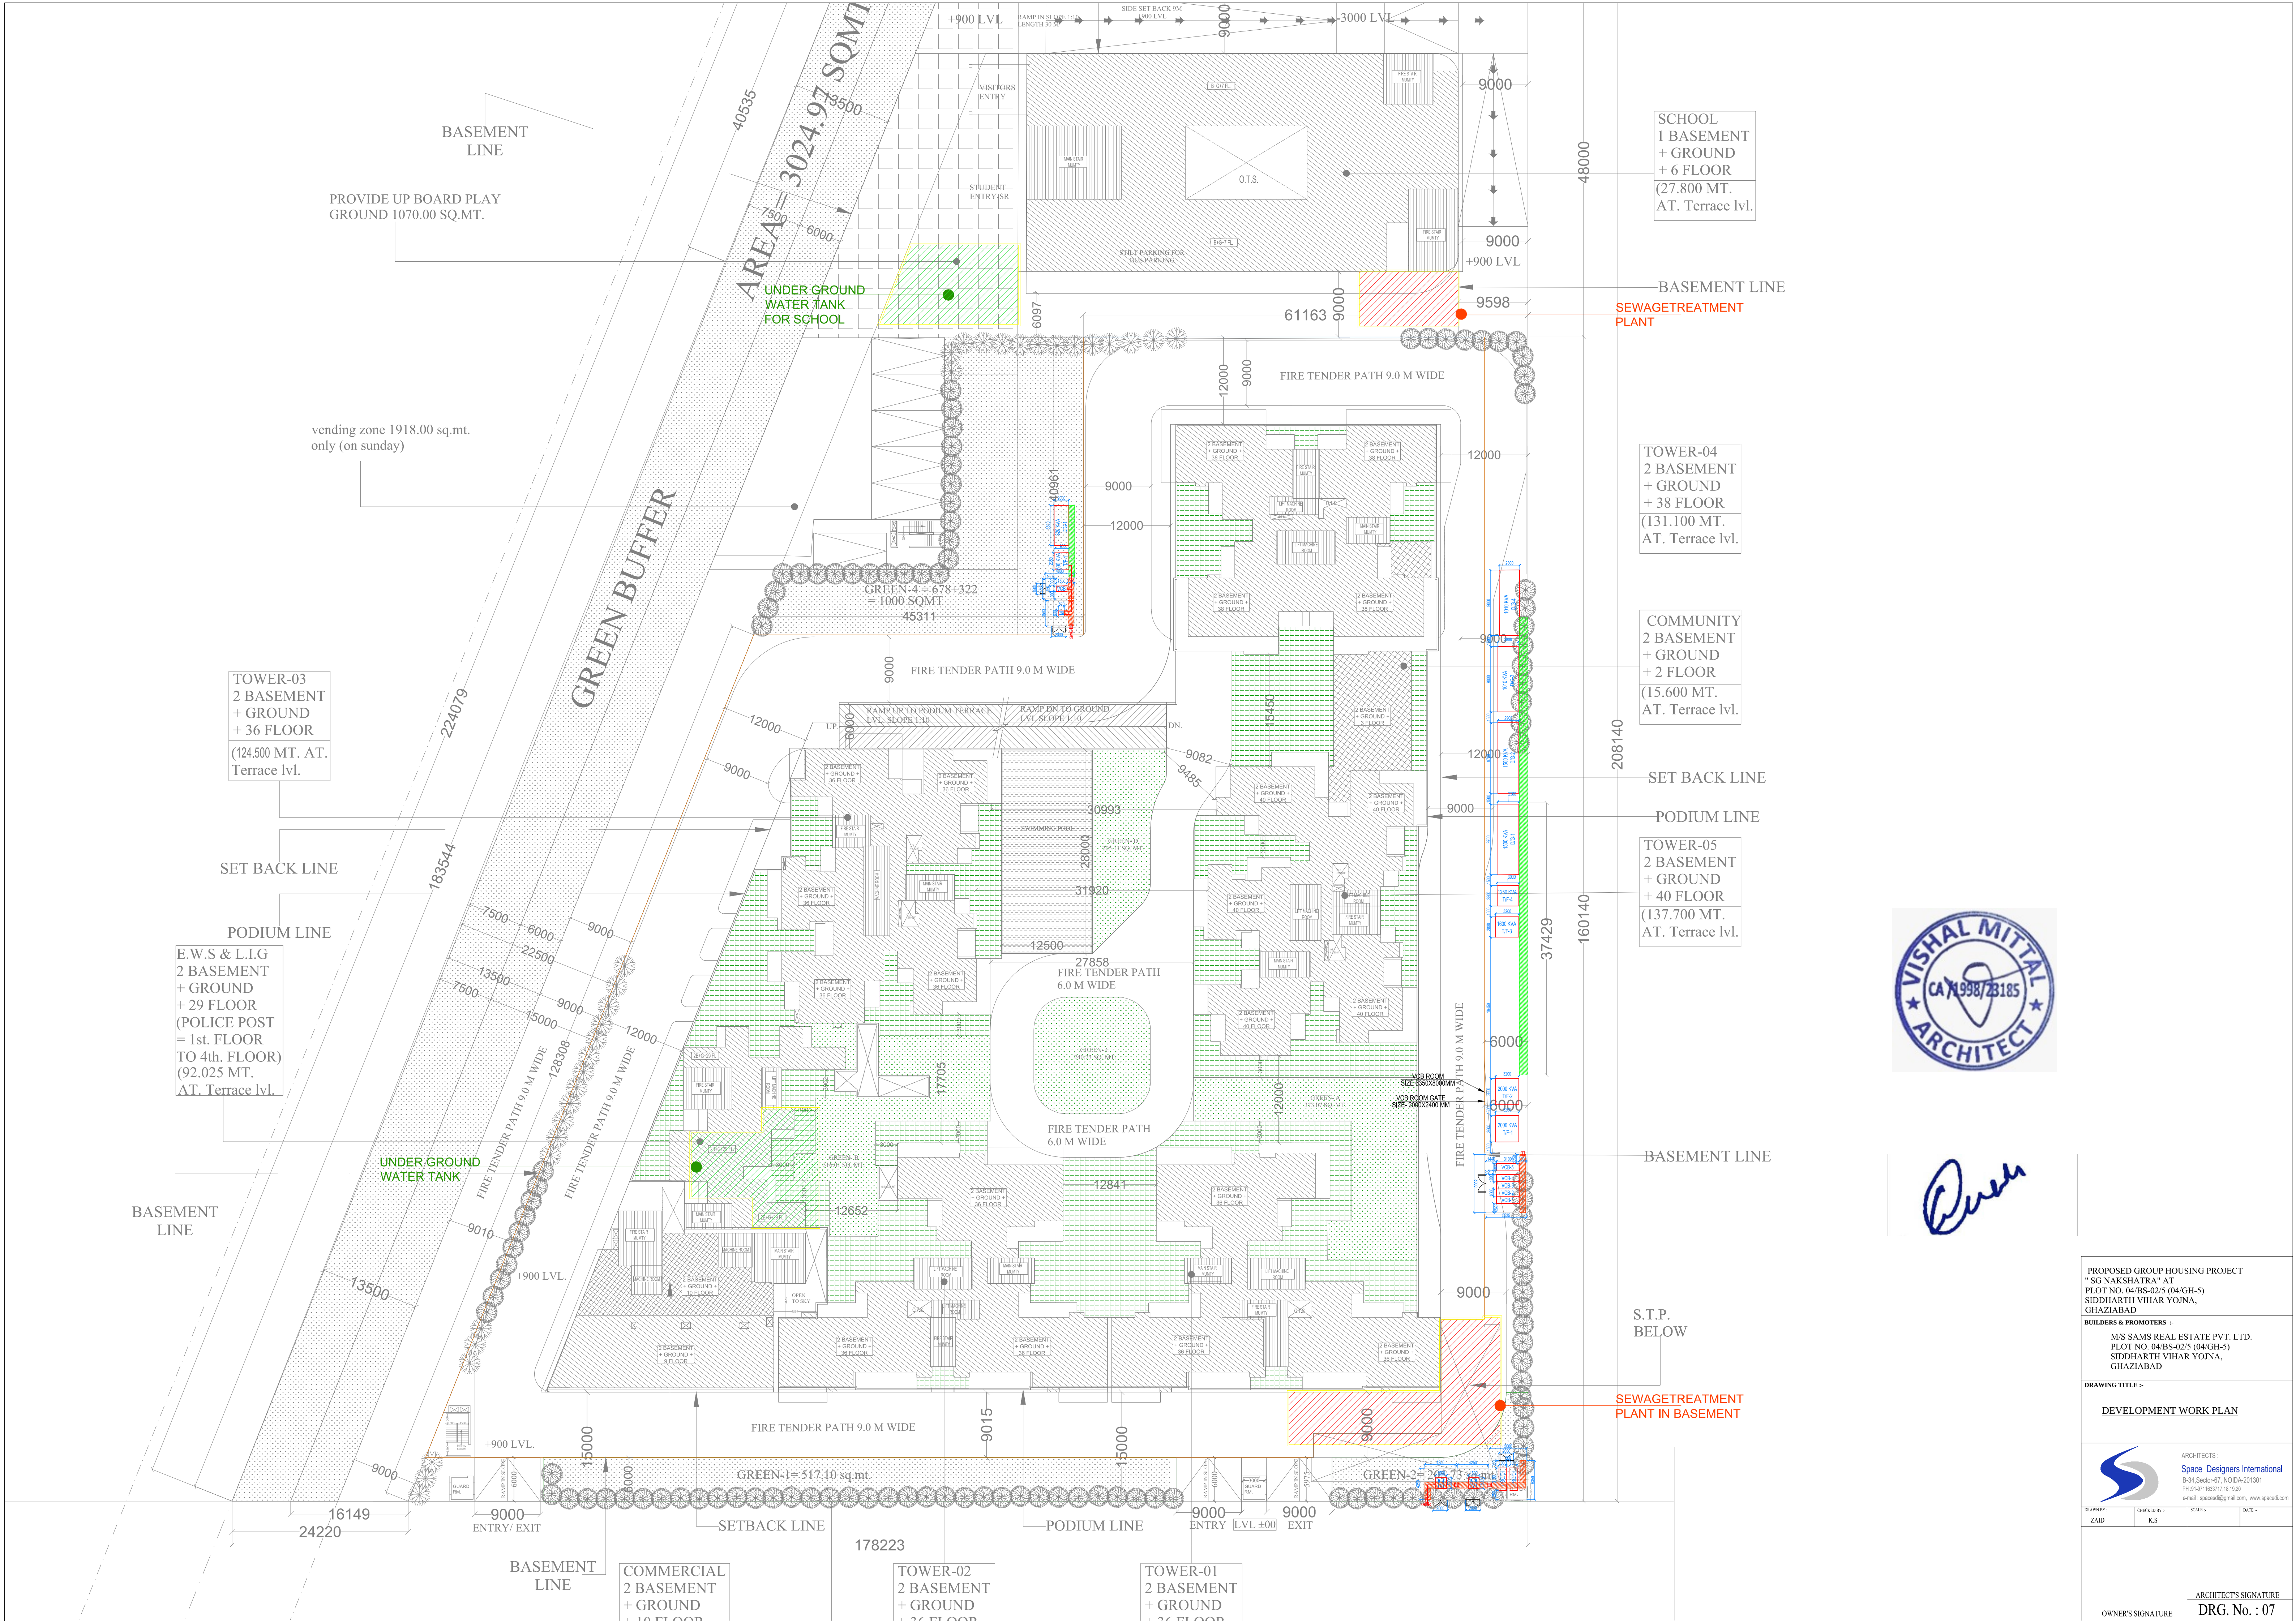

Push

PROPOSED GROUP HOUSING PROJECT "SG NAKSHATRA" AT PLOT NO. 04/BS-02/5 (04/GH-5) SIDDHARTH VIHAR YOJNA, GHAZIABAD			
BUILDERS & PROMOTERS :- M/S SAMS REAL ESTATE PVT. LTD. PLOT NO. 04/BS-02/5 (04/GH-5) SIDDHARTH VIHAR YOJNA, GHAZIABAD			
DRAWING TITLE :- DEVELOPMENT WORK PLAN			
ARCHITECTS :- Space Designers International B-34 Sector-67, NOIDA-201301 Ph: 91-011-60211711, 181830 e-mail: spaceid@gmail.com, www.spaceid.com		ARCHITECT'S SIGNATURE DRG. No. : 07	
DRAWN BY :- ZAID	CHECKED BY :- K.S	SCALE :-	DATE :-
OWNER'S SIGNATURE			