


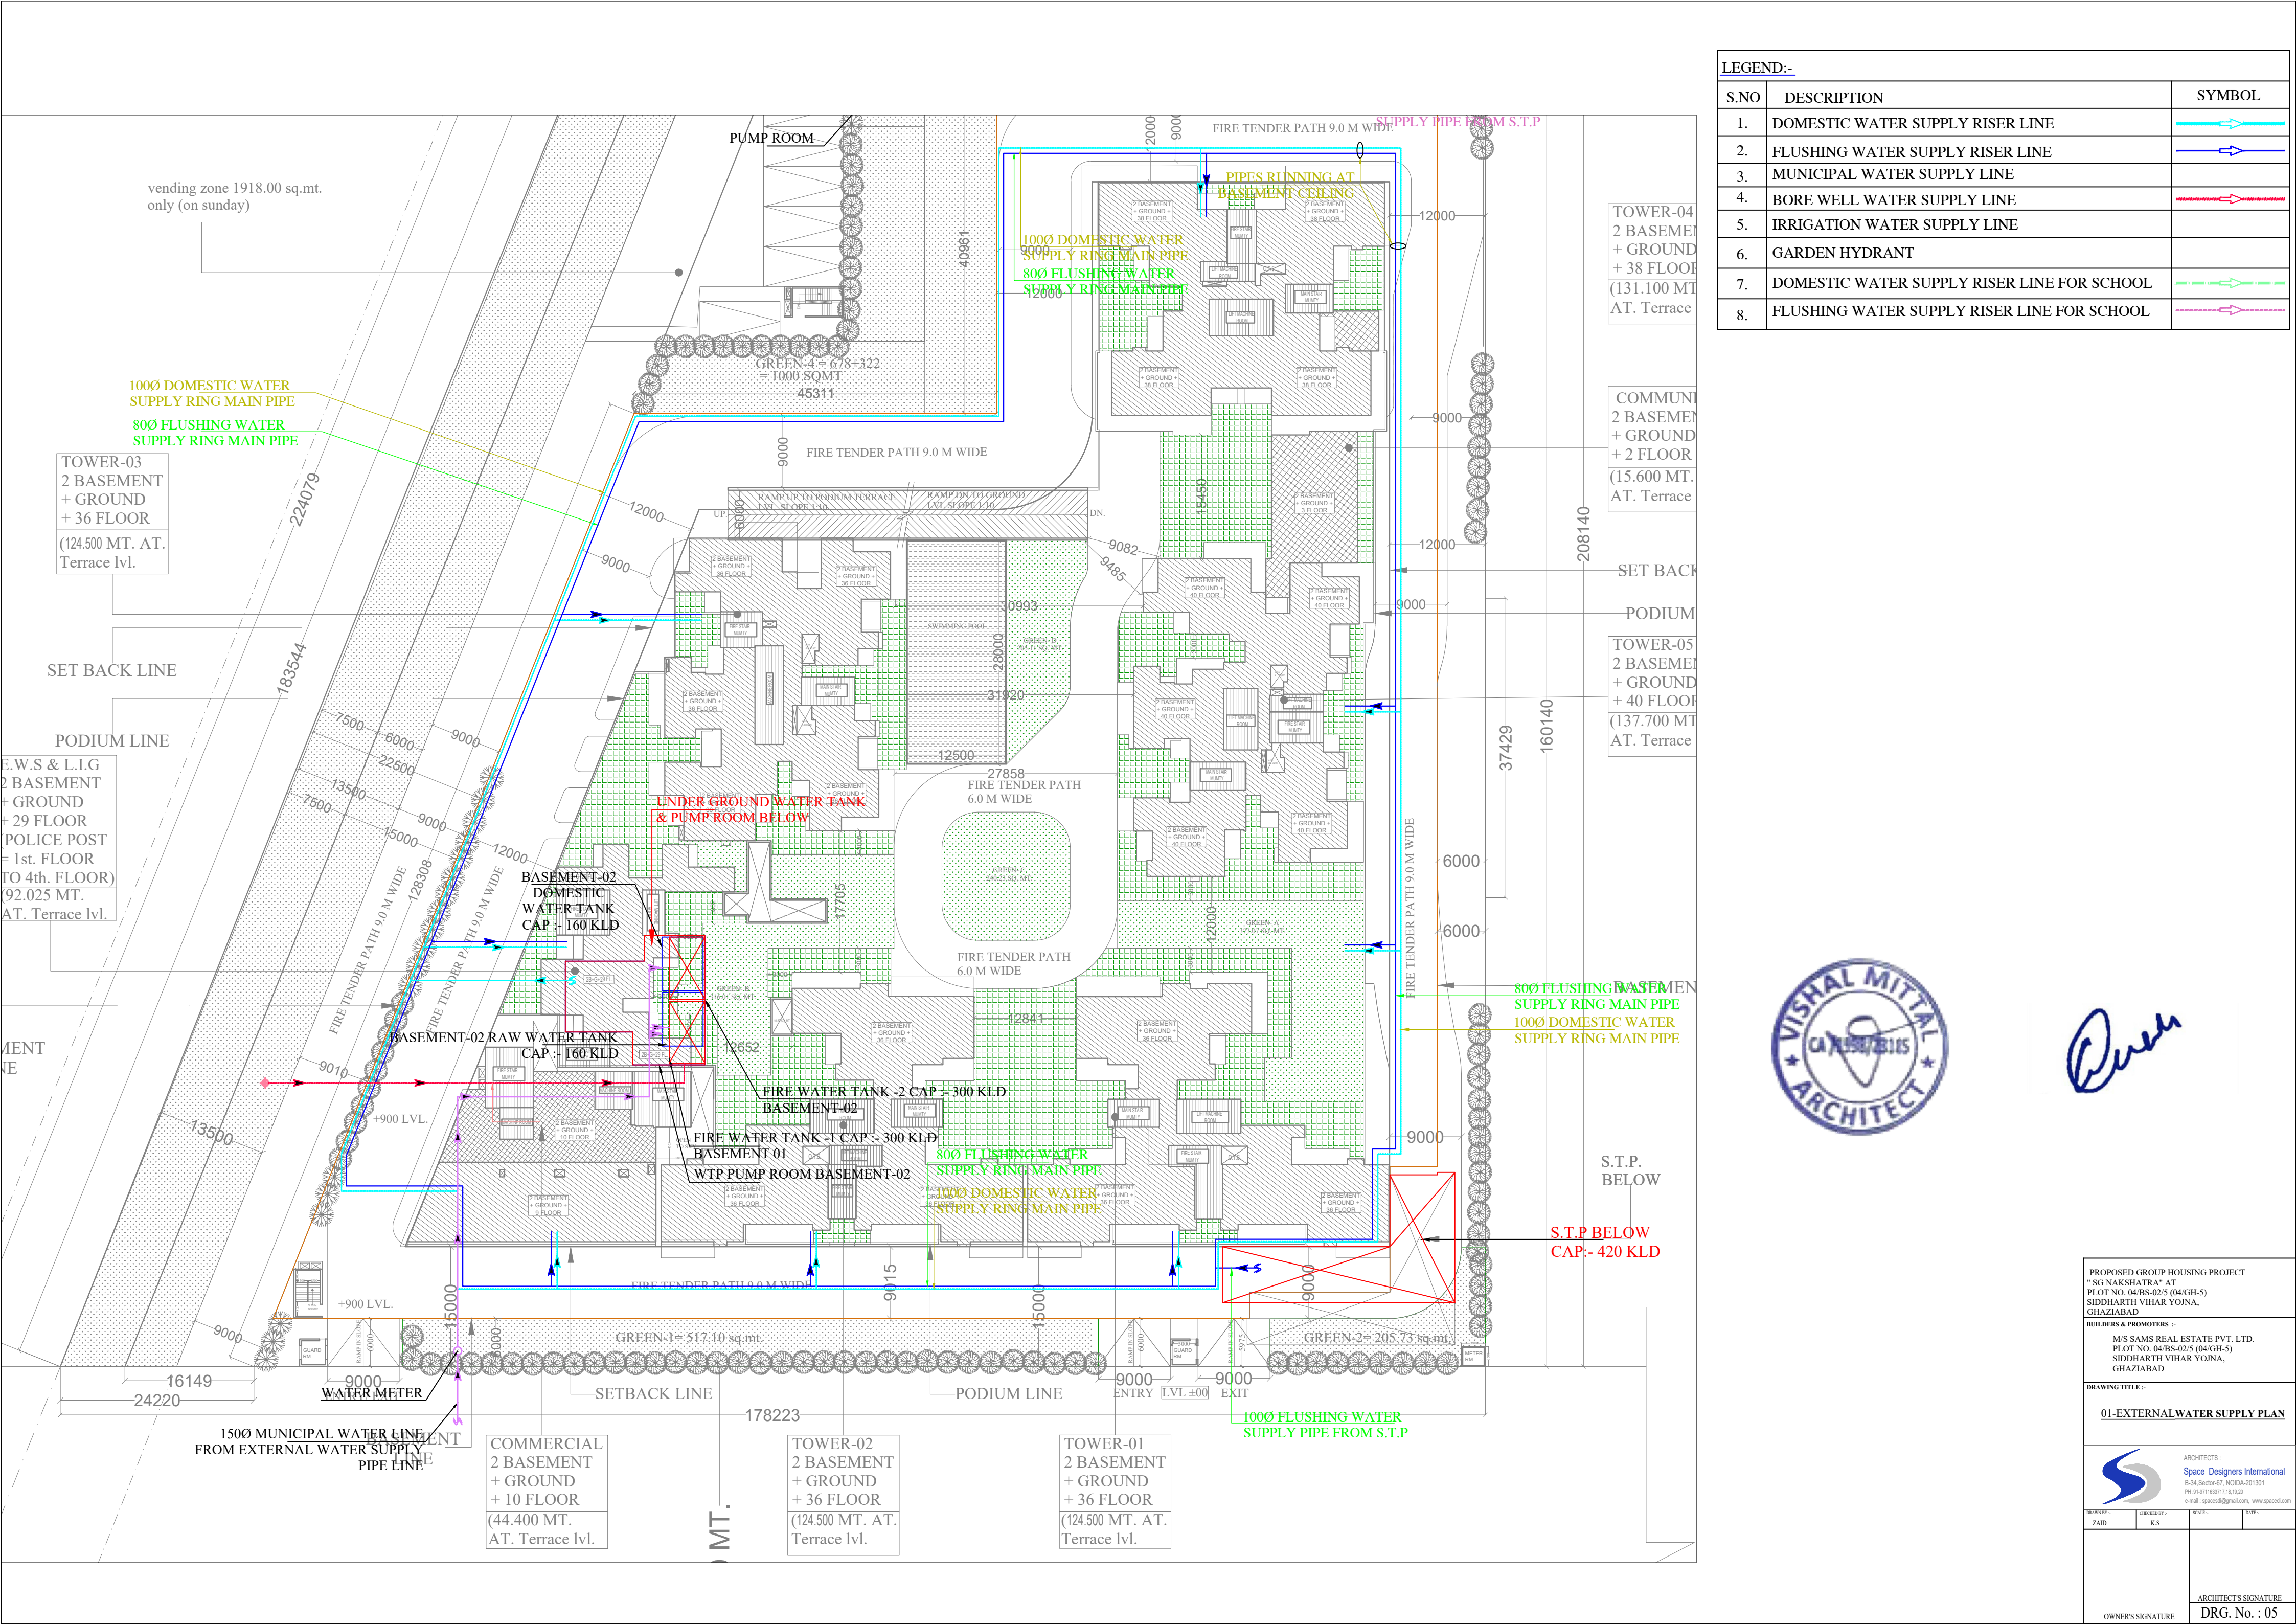

LEGEND:-		
S.NO	DESCRIPTION	SYMBOL
1.	DOMESTIC WATER SUPPLY RISER LINE	
2.	FLUSHING WATER SUPPLY RISER LINE	
3.	MUNICIPAL WATER SUPPLY LINE	
4.	BORE WELL WATER SUPPLY LINE	
5.	IRRIGATION WATER SUPPLY LINE	
6.	GARDEN HYDRANT	
7.	DOMESTIC WATER SUPPLY RISER LINE FOR SCHOOL	
8.	FLUSHING WATER SUPPLY RISER LINE FOR SCHOOL	



Ques

PROPOSED GROUP HOUSING PROJECT
"SG NAKSHATRA" AT
PLOT NO. 04/BS-02/5 (04/GH-5)
SIDDHARTH VIHAR YOINA,
GHAZIABAD

BUILDERS & PROMOTERS :-
M/S SAMS REAL ESTATE PVT. LTD.
PLOT NO. 04/BS-02/5 (04/GH-5)
SIDDHARTH VIHAR YOINA,
GHAZIABAD

DRAWING TITLE :-
01-EXTERNAL WATER SUPPLY PLAN

ARCHITECTS :-
Space Designers International
B-34, Sector-67, NOIDA-201301
Ph: 91-9711633717, 18, 19, 20
e-mail: spacedes@gmail.com, www.spacedes.com

REVISIONS :-
NO. DATE
1. 10/01/2024

OWNER'S SIGNATURE
DRG. No. : 05

ARCHITECT'S SIGNATURE